


SOLATUBE 300DS-C-DAI-FC-TM-LN
(14 IN / 355 MM)
CURB CAP
SUSPENDED CEILING

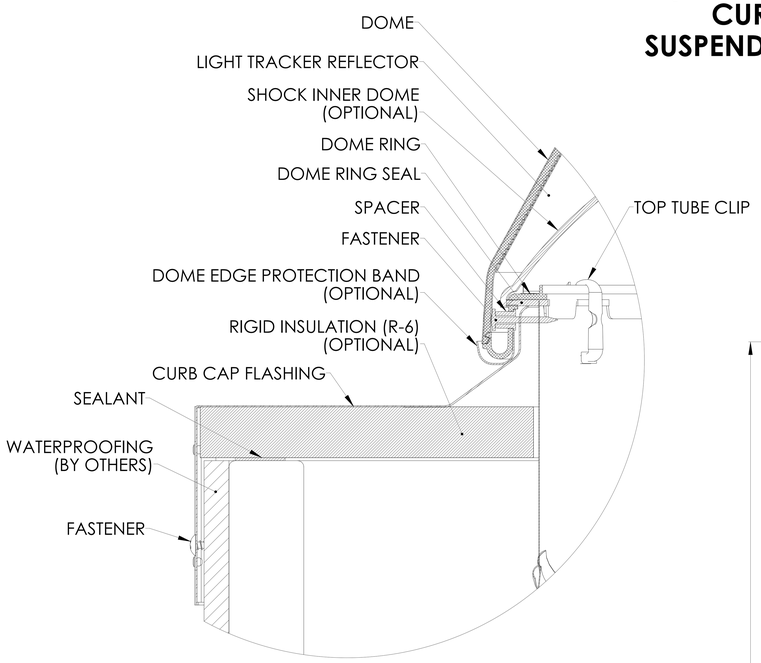


DETAIL A

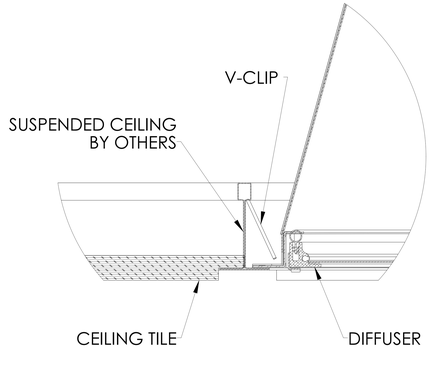


DETAIL B

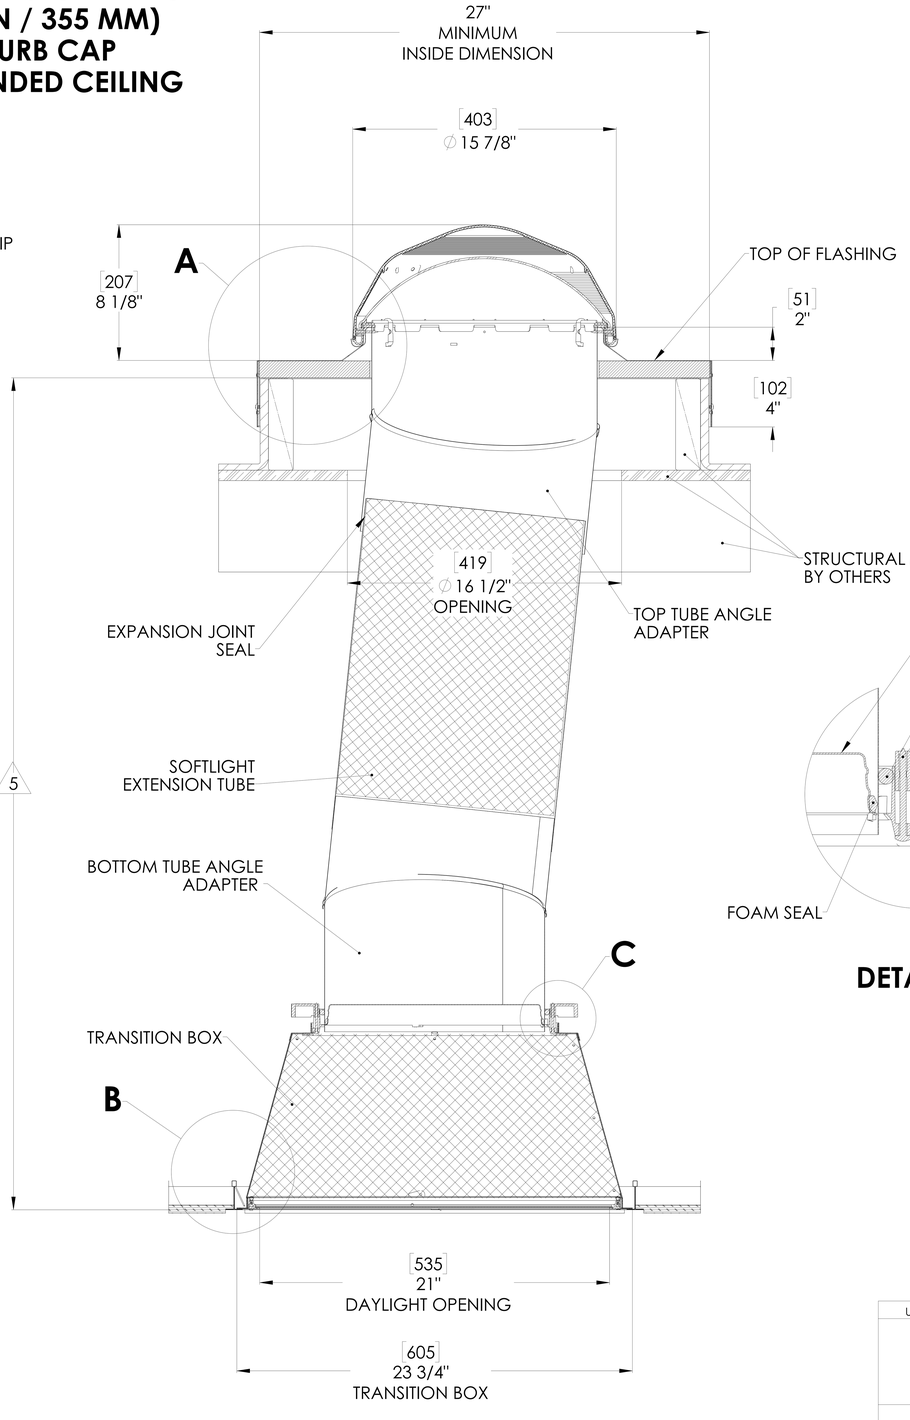


FULL SECTION

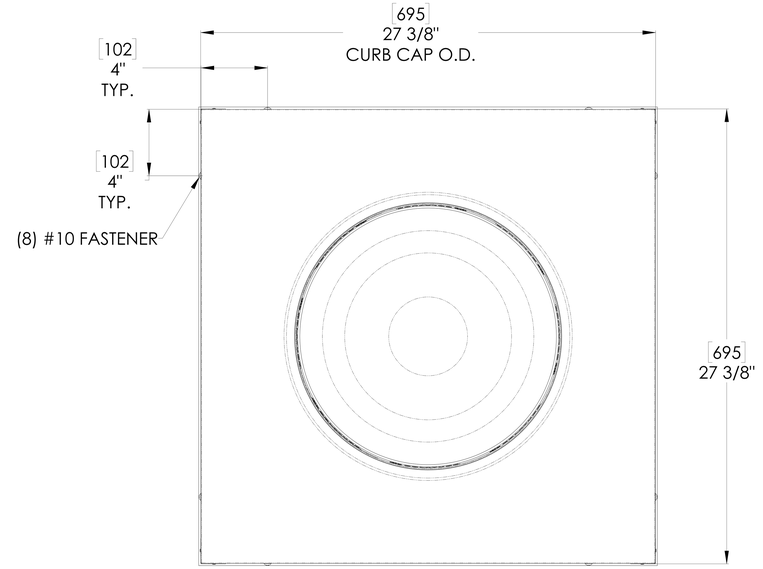

TOP VIEW

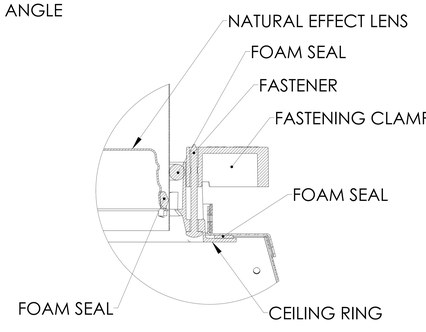

DETAIL C

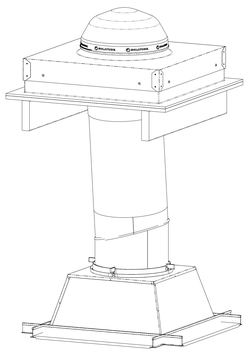

NOTES:
1. STRUCTURAL ELEMENTS (PLYWOOD, RAFTERS, DRYWALL ETC. BY OTHERS & SHOWN FOR REFERENCE ONLY.
2. ALL TUBE JOINTS & SEAMS TAPED WITH 2" FOIL TAPE (NOT SHOWN).
3. DIMENSIONS IN BRACKETS ARE METRIC UNLESS OTHERWISE SPECIFIED.
4. 6" MIN CLEARANCE SHOULD BE MAINTAINED FROM ALL SOLATUBE COMPONENTS AND OTHER PLENUM COMPONENTS.

5. 30" MIN HEIGHT NEEDED FOR TRANSITION BOX

UNLESS OTHERWISE SPECIFIED: DIMENSION TOLERANCE FRACTIONS ± 1/4" INCH .X ± .1 .XX ± .06 MILLIMETER [.X] ± 2.5 [.XX] ± 1.5 MATERIAL -- -- FINISH -- DO NOT SCALE DRAWING	SOLATUBE INTERNATIONAL, INC. COPYRIGHT 2018 WWW.SOLATUBE.COM DRAWN BY: STEVENS — DATE: 01/24/2023 CHECKED BY: -- — DATE: -- APPROVED BY: -- — DATE: --	SOLATUBE 2210 OAK RIDGE WAY VISTA, CALIFORNIA 92081-8341 PH (760) 597-4400 TITLE: 300 DS CURB CAP SUSPENDED CEILING DWG. NO. 300DS-C-DAI-FC-TM-LN — REV 3 SCALE: 1:1 — SHEET 1 OF 1